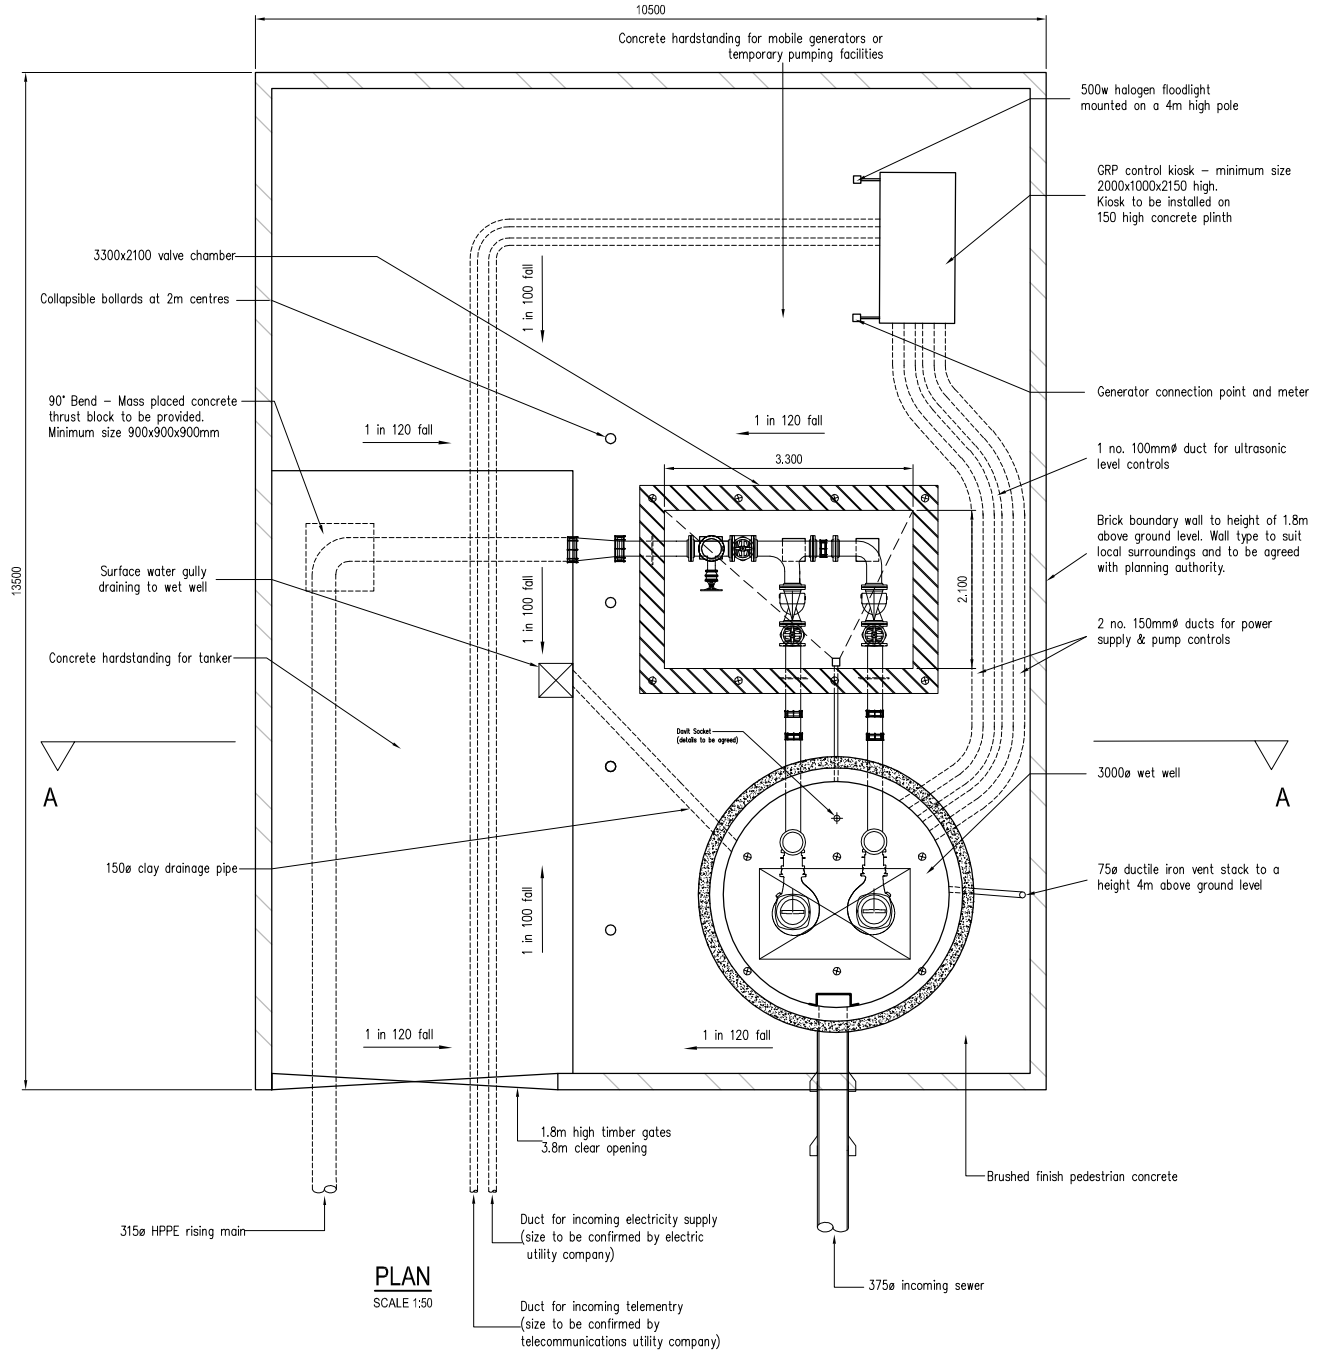

PLAN
SCALE 1:50

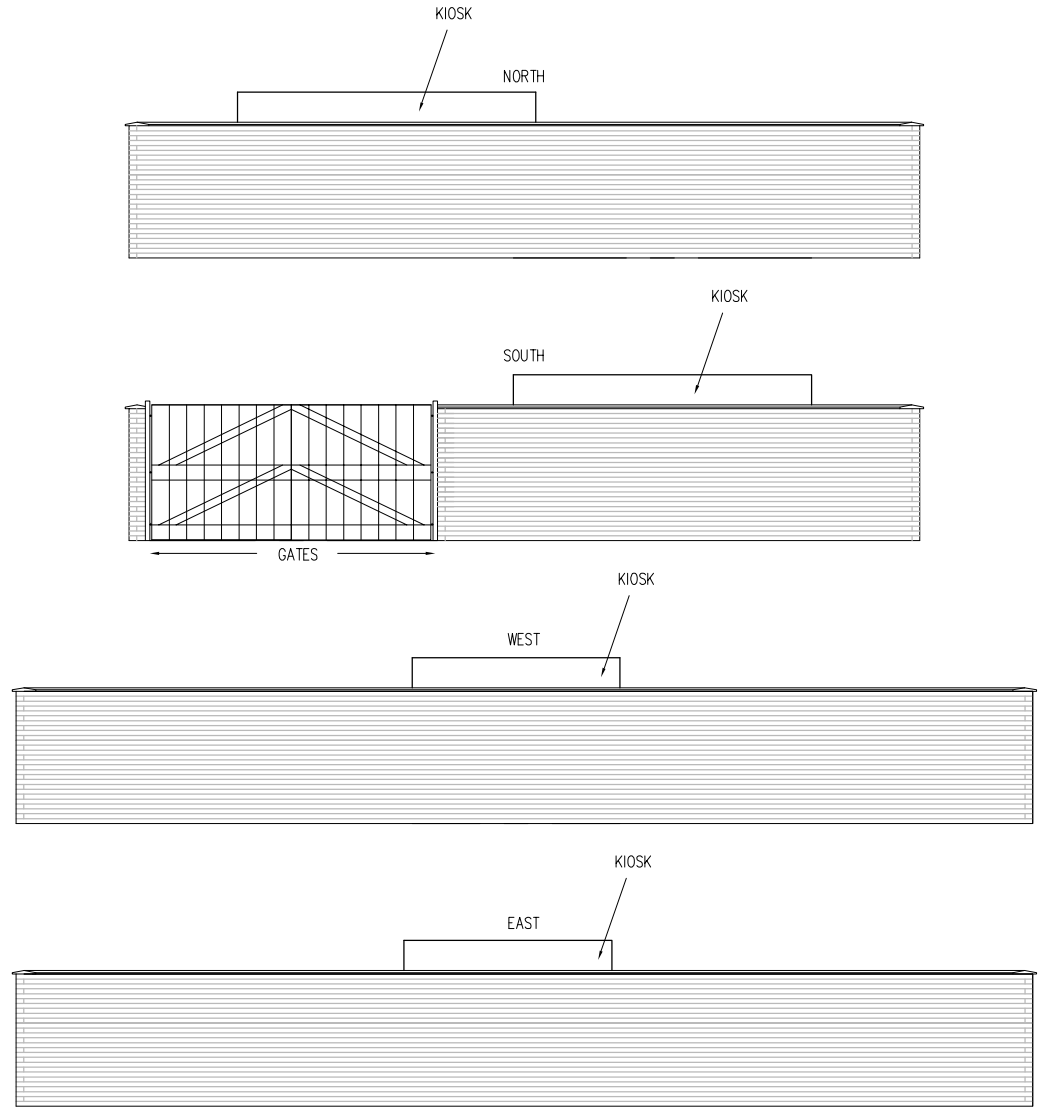

PUMPING STATION ELEVATIONS
1:50

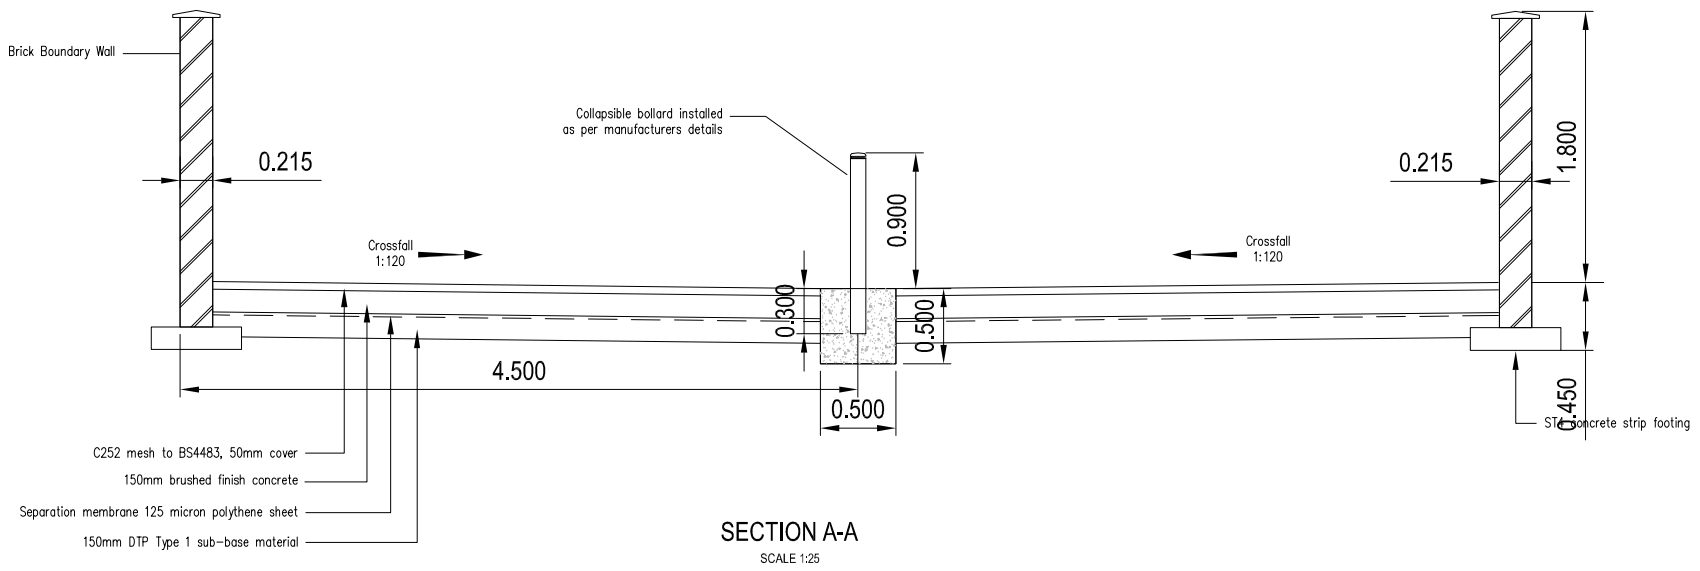

SECTION A-A
SCALE 1:25

NOTES:

1. ALL LEVELS IN METRES ABOVE ORDNANCE DATUM AS DETERMINED BY MIDLANDS SURVEYS TOPOGRAPHICAL SURVEY.
2. ALL DIMENSIONS ARE IN MILLIMETERS UNLESS OTHERWISE STATED.
3. ALL ADOPTABLE SEWER DESIGN AND CONSTRUCTION TO COMPLY WITH WATER ASSOCIATIONS "SEWERS FOR ADOPTION 6th EDITION"
4. DEPTH OF CAPPING AND SUB-BASE TO TANKER HARDSTANDING AND PEDESTRIAN AREAS TO BE IN ACCORDANCE WITH TABLE B1, ANNEX B OF BS7533-12:2006
5. DAVIT CRANE TO BE PROVIDED FOR PUMP REMOVAL - MINIMUM SWL 600KG MINIMUM CLEAR LIFT 1500mm. DAVIT TO BE DESIGNED FOR OPERATION IN ACCORDANCE WITH LIFT OPERATIONS AND LIFTING EQUIPMENT REGULATIONS (LOLER).

Mark	Revision	Drawn	Date	Chkd
D	Addition of elevations	FC	26.03.09	RSH
C	Layout revised	DS	20.02.09	ET
B	Layout revised	FC	07.10.08	CB
A	Minor text amendments and control kiosk moved	CB	08.08.08	ET

SCALING NOTE: Do not scale from this drawing. If in doubt, ask.
UTILITIES NOTE: The position of any existing public or private sewers, utility services, plant or apparatus shown on this drawing is believed to be correct, but no warranty to this is expressed or implied. Other such plant or apparatus may also be present but not shown. The Contractor is therefore advised to undertake his own investigation where the presence of any existing sewers, services, plant or apparatus may affect his operations.

Drawing Issue Status
TECHNICAL APPROVAL

BROOKLANDS, MILTON KEYNES
SECTION 104 AGREEMENT
PUMPING STATION
COMPOUND LAYOUT

Client
PLACES FOR PEOPLE

Date of 1st Issue: 01.08.08	Drawn by: DS
A1 Scale: AS SHOWN	Checked by: ET
Drawing Number: 13943/1101/114	Revision: D

peterbrett
Offices throughout the UK, Ireland, continental Europe, Africa, Asia and Australia
www.pba.co.uk
© Peter Brett Associates LLP
BIRMINGHAM
Tel: 0121 633 2900 Fax: 0121 633 2901

use restriction on this work
File Location: j:\13943 milton keynes eastern expansion area - strategic reserve\cad\dwgs\drainage detailed design\13943_1101_114d.dwg